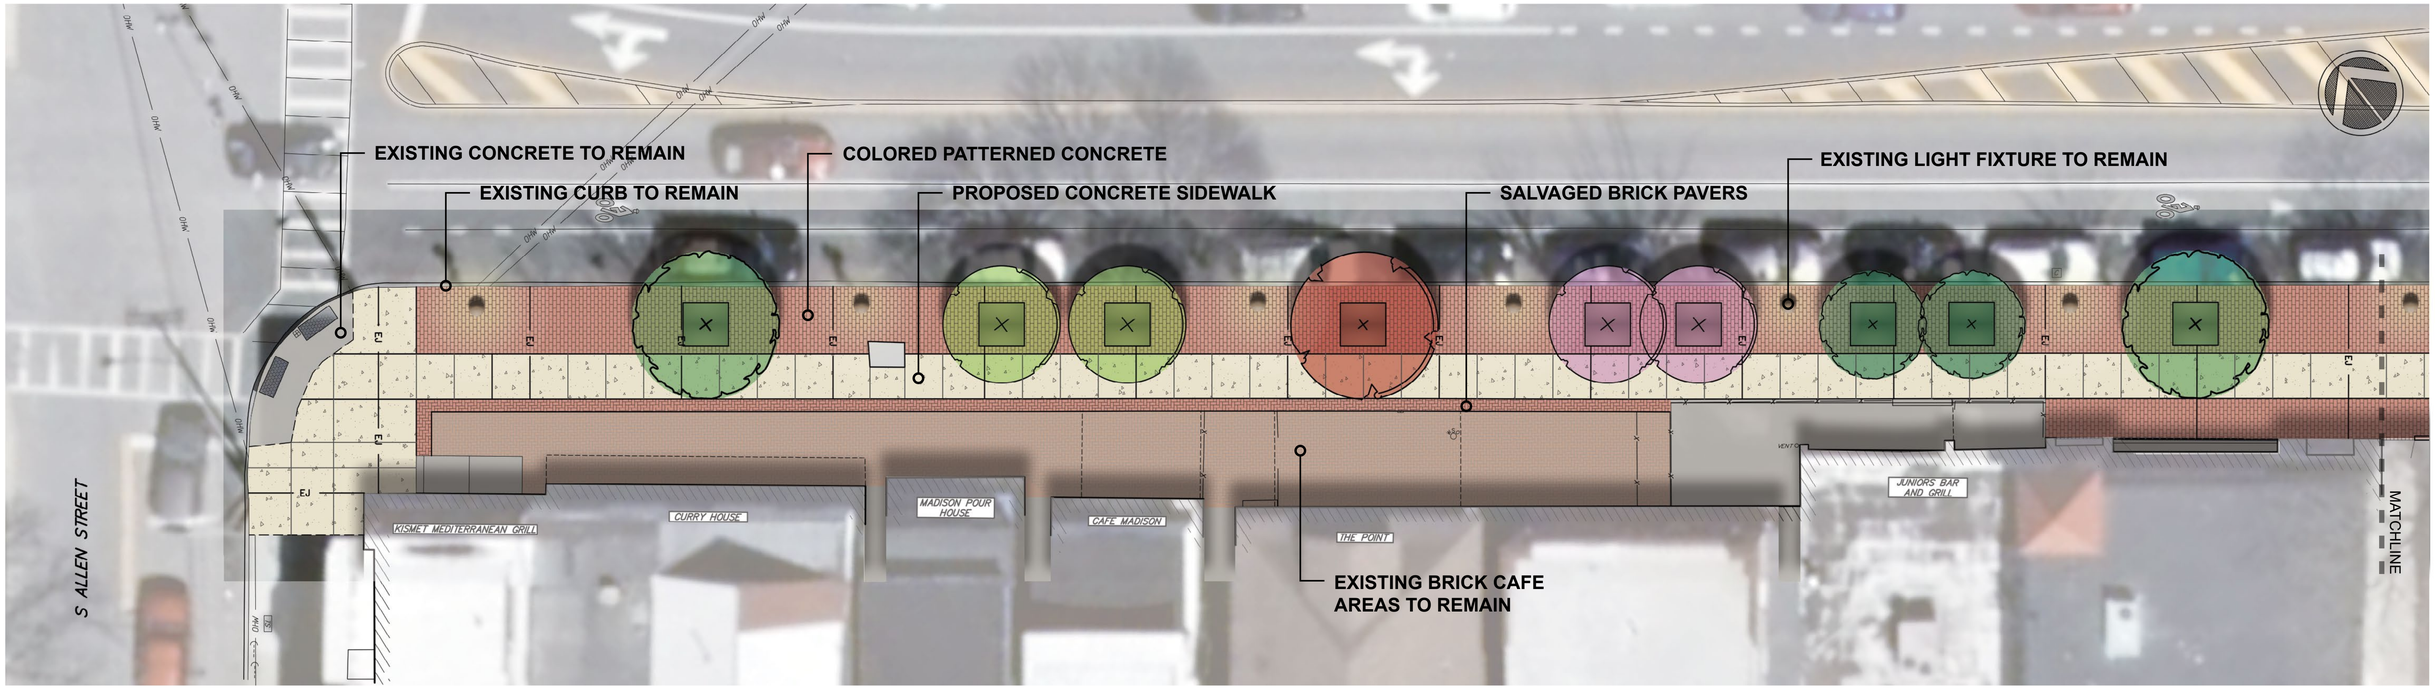

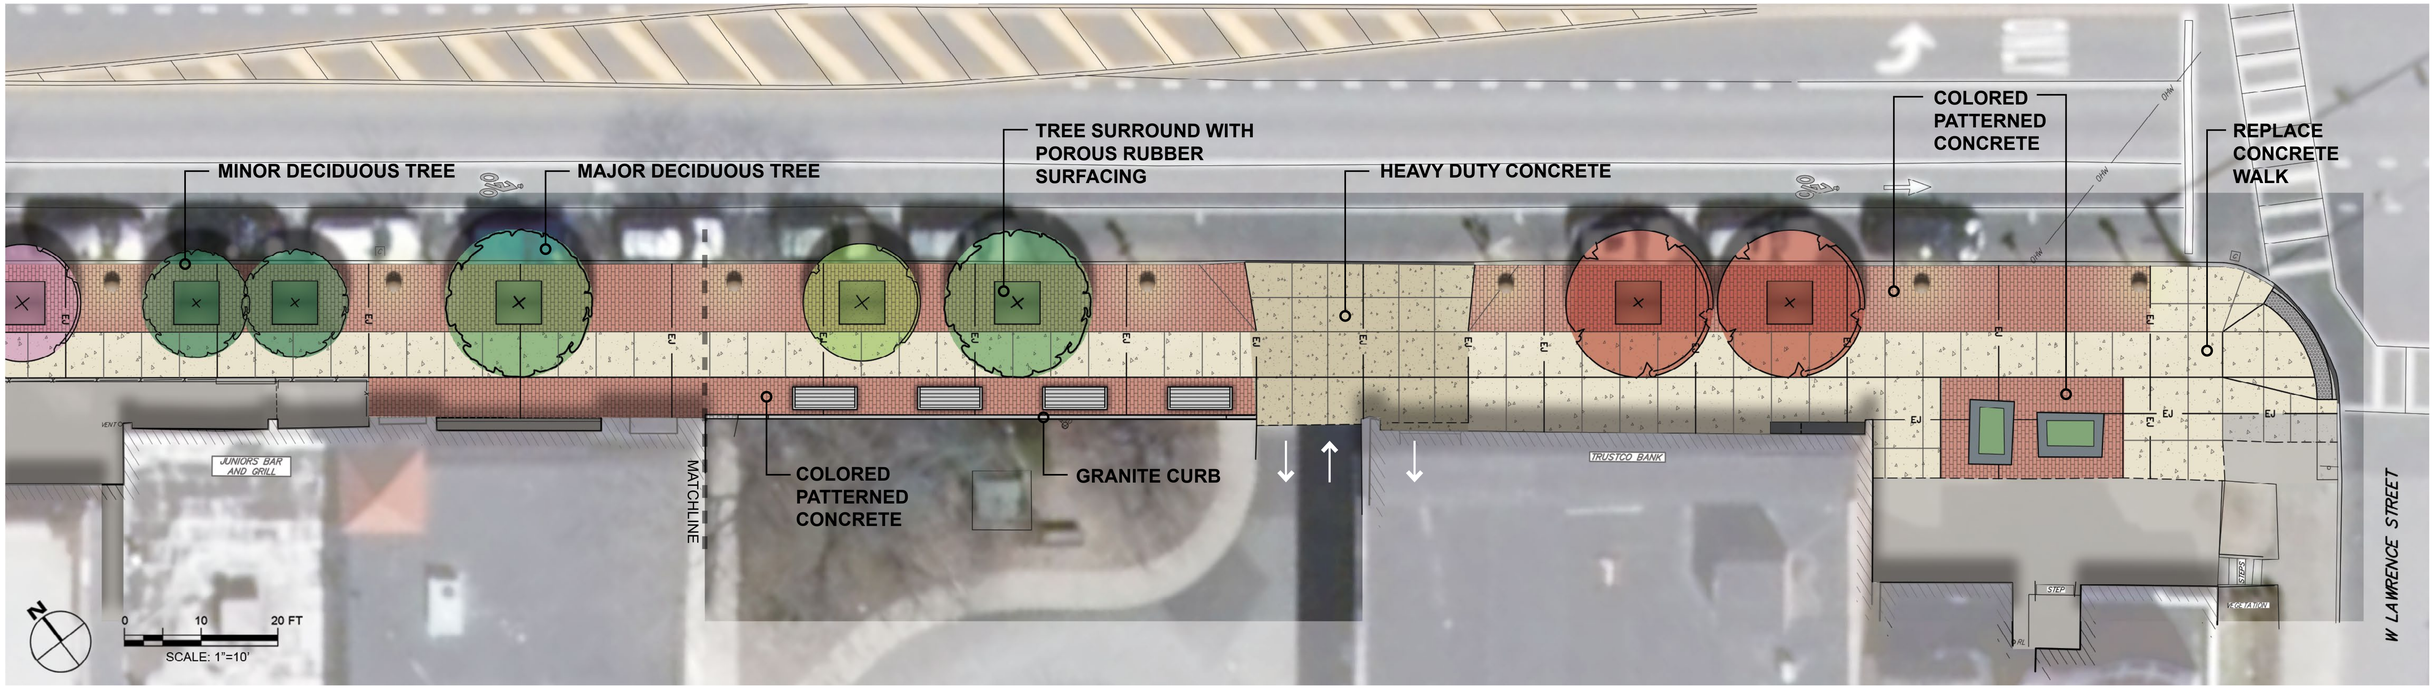

Chazen
A LaBella Company

ALBANY
NEW YORK | EST. 1686

4 British American Blvd, Latham NY 12110

p (518) 273-0055 www.chazencompanies.com

Upper Madison Avenue Sidewalk Improvement Project

CHAZEN PROJECT NO: 321AR.00 01.21.22

Concept Sketch

City of Albany, Albany County, New York