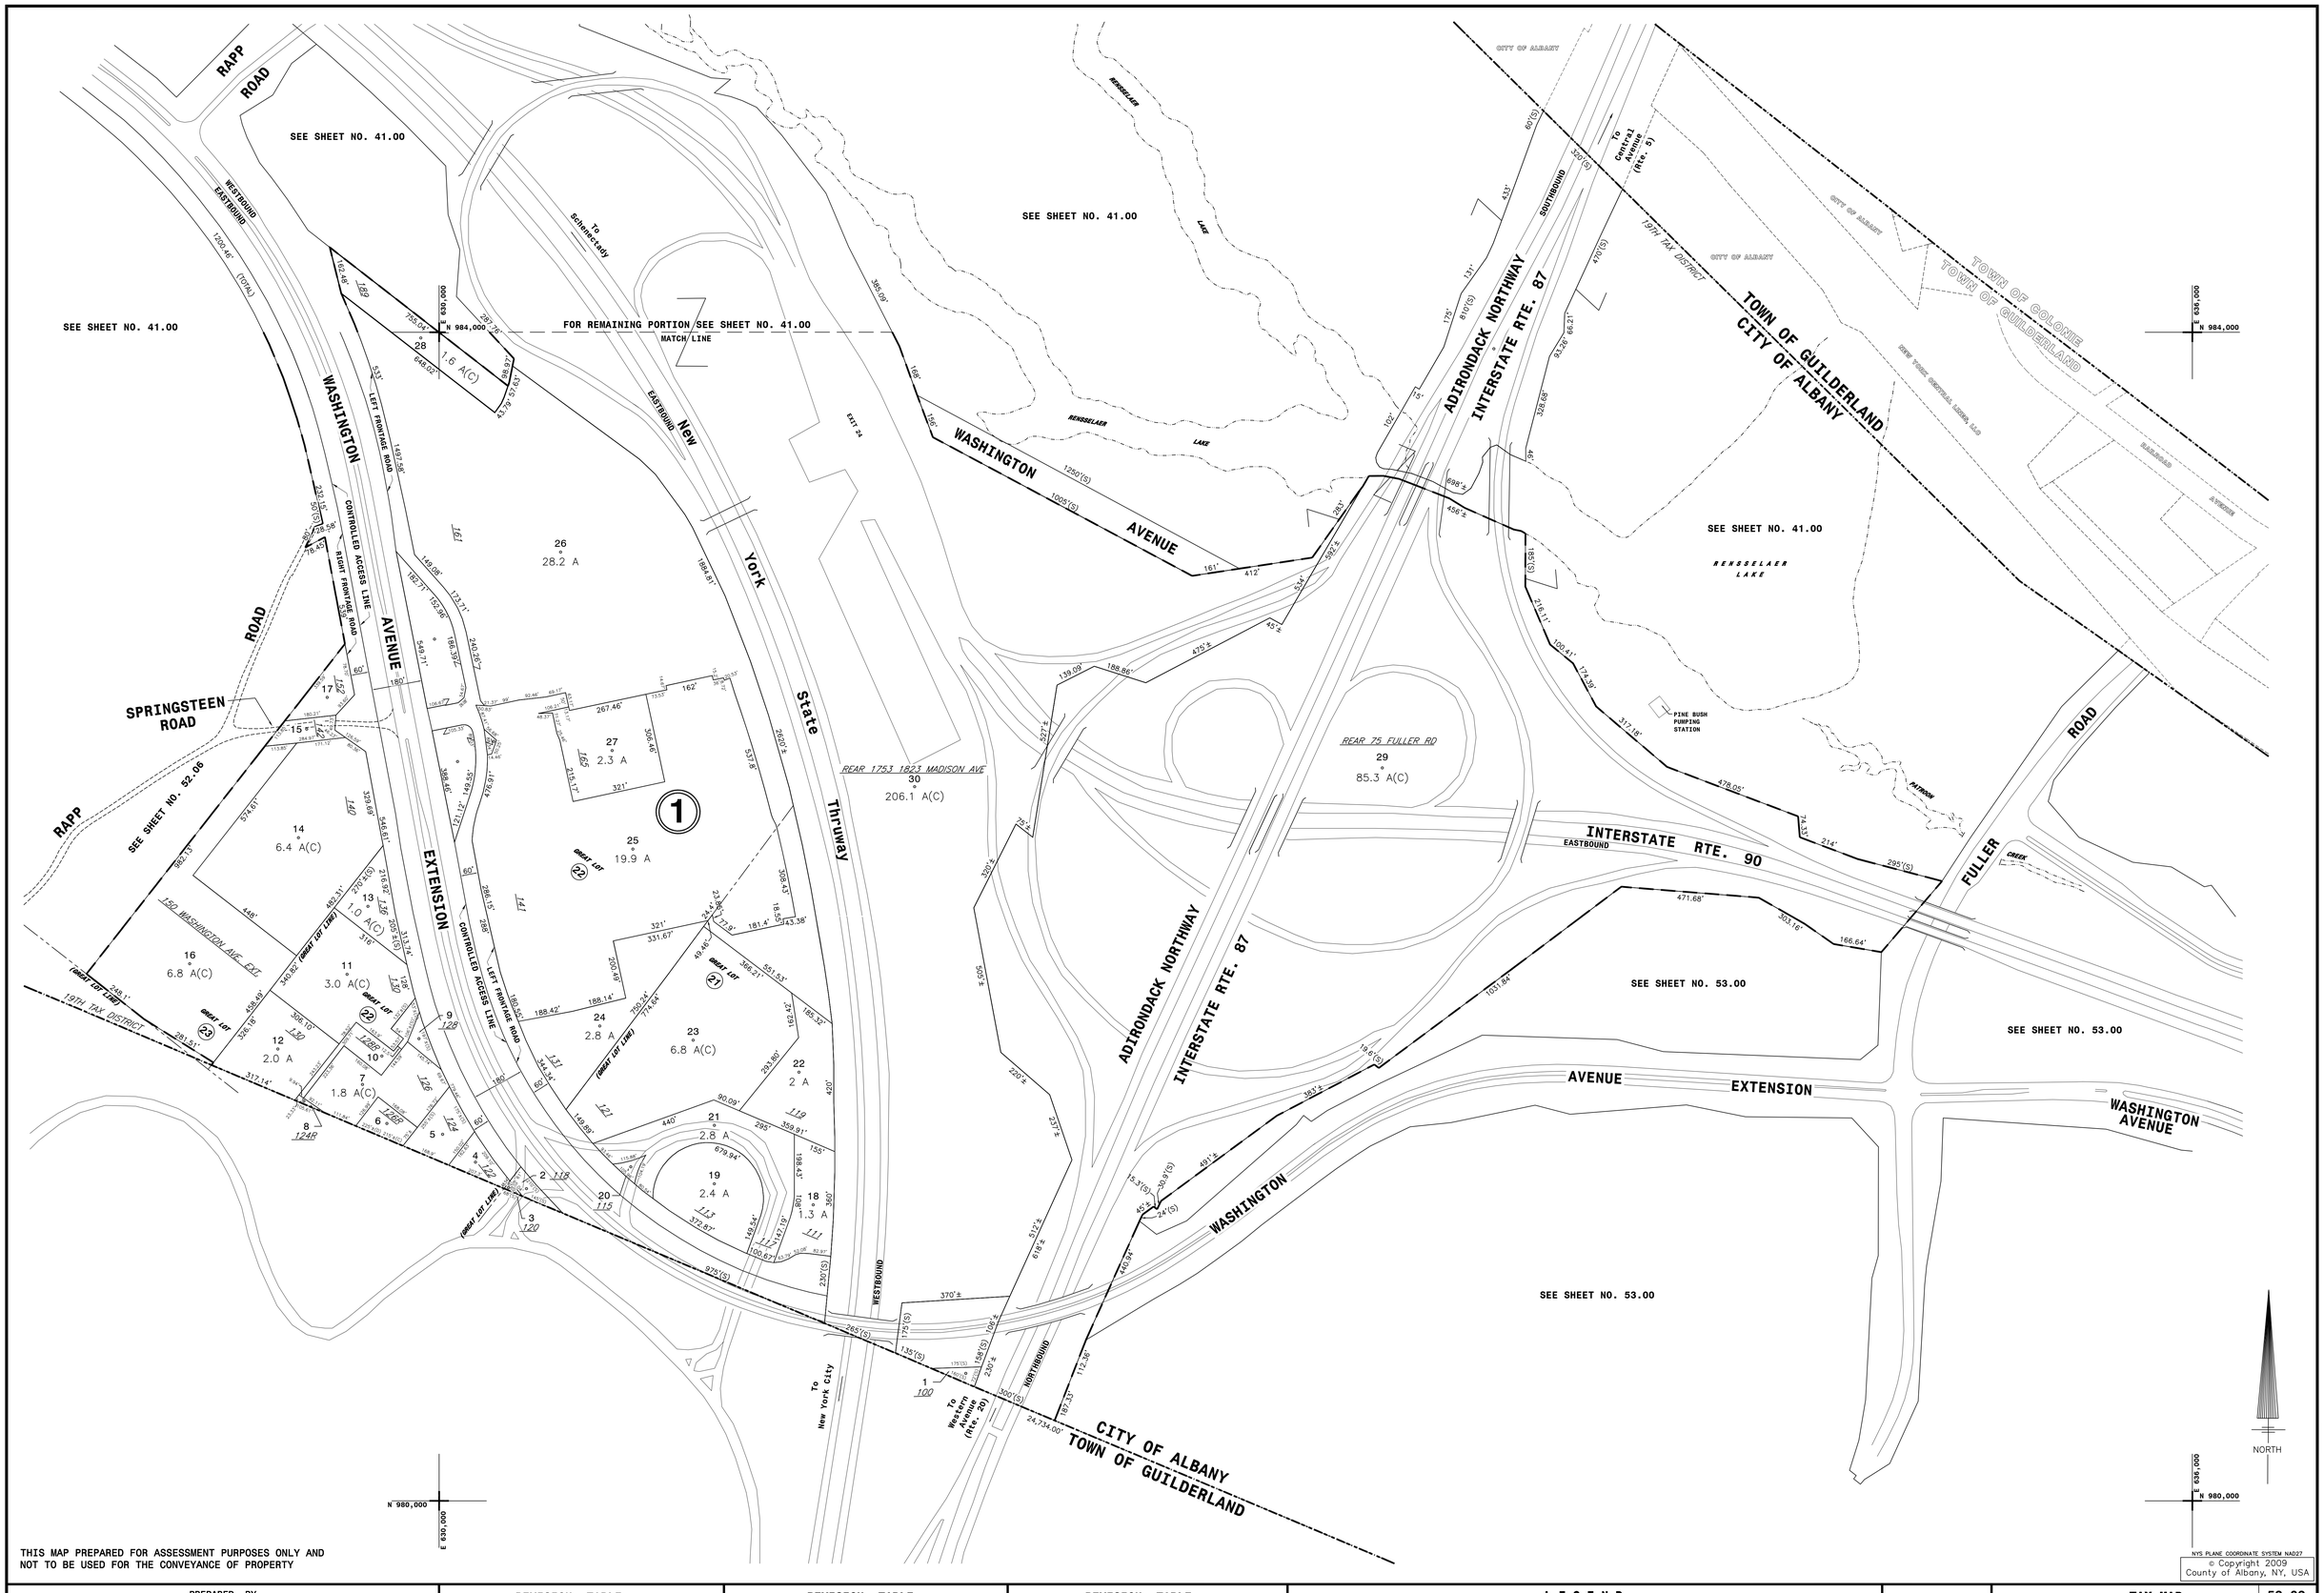

THIS MAP PREPARED FOR ASSESSMENT PURPOSES ONLY AND NOT TO BE USED FOR THE CONVEYANCE OF PROPERTY

PREPARED BY

L. SIPPERLY & ASSOCIATES
LATHAM, NEW YORK

PREPARED FOR

REAL PROPERTY TAX SERVICE AGENCY
ALBANY COUNTY, NEW YORK

REVISION TABLE

DATE	MADE BY	CHANGES OR ADDITIONS
9-30-06	JKD	CREATED THIS MAP FROM 100 & 50 SCALE TAX MAPS

REVISION TABLE

DATE	MADE BY	CHANGES OR ADDITIONS

REVISION TABLE

DATE	MADE BY	CHANGES OR ADDITIONS

LEGEND

PROPERTY LINE
ORIGINAL LOT LINE
RAIL ROAD
STREAM OR DITCH
ROAD OR RAIL ROAD BNDY.
STREET CENTERLINE
COUNTY LINE
CITY LINE
VILLAGE LINE
TOWN LINE
BLOCK LIMIT
GREAT LOT LINE
EASEMENT LINE — E —
WATER DISTRICT LINE — W —
TAX DISTRICT LINE
FIRE DISTRICT LINE — F —
DENOTES COMMON OWNER
TAX MAP BLOCK NO. 3
TAX MAP PARCEL NO. 76.00-1-11
STREET NUMBER 14
FILED PLAN LOT NO. 77
GREAT LOT NO. 9
CALCULATED ACREAGE 7.5 A (C)
DEED ACREAGE 17.5 A
SCALED DIMENSION 225'(S)
DEED DIMENSION 173.2'
VISUAL CENTER OF PARCEL

41.00	41.00	41.00
52.06		53.00
		53.00

SHEET INDEX

TAX MAP **52.02**

CITY OF ALBANY

ALBANY COUNTY , NEW YORK

19th TAX DISTRICT

0 200 400
SCALE: 1" = 200'

TAXABLE STATUS DATE: 3/2/09

TAX MAP UPDATED THROUGH MARCH 2, 2009